DOOR SYSTEM – RESIDENTIAL

SERIES 151 – MULTI–SLIDING GLASS DOOR (MSD & MSD4)

HERITAGE

1503 W. San Pedro St., Gilbert, Arizona 85233

VOICE: 480–892–2600 / FAX : 480–892–0951

F3

DATE: 6/1/08

DRAWINGS\BROPAGES\E-F\F3.DWG

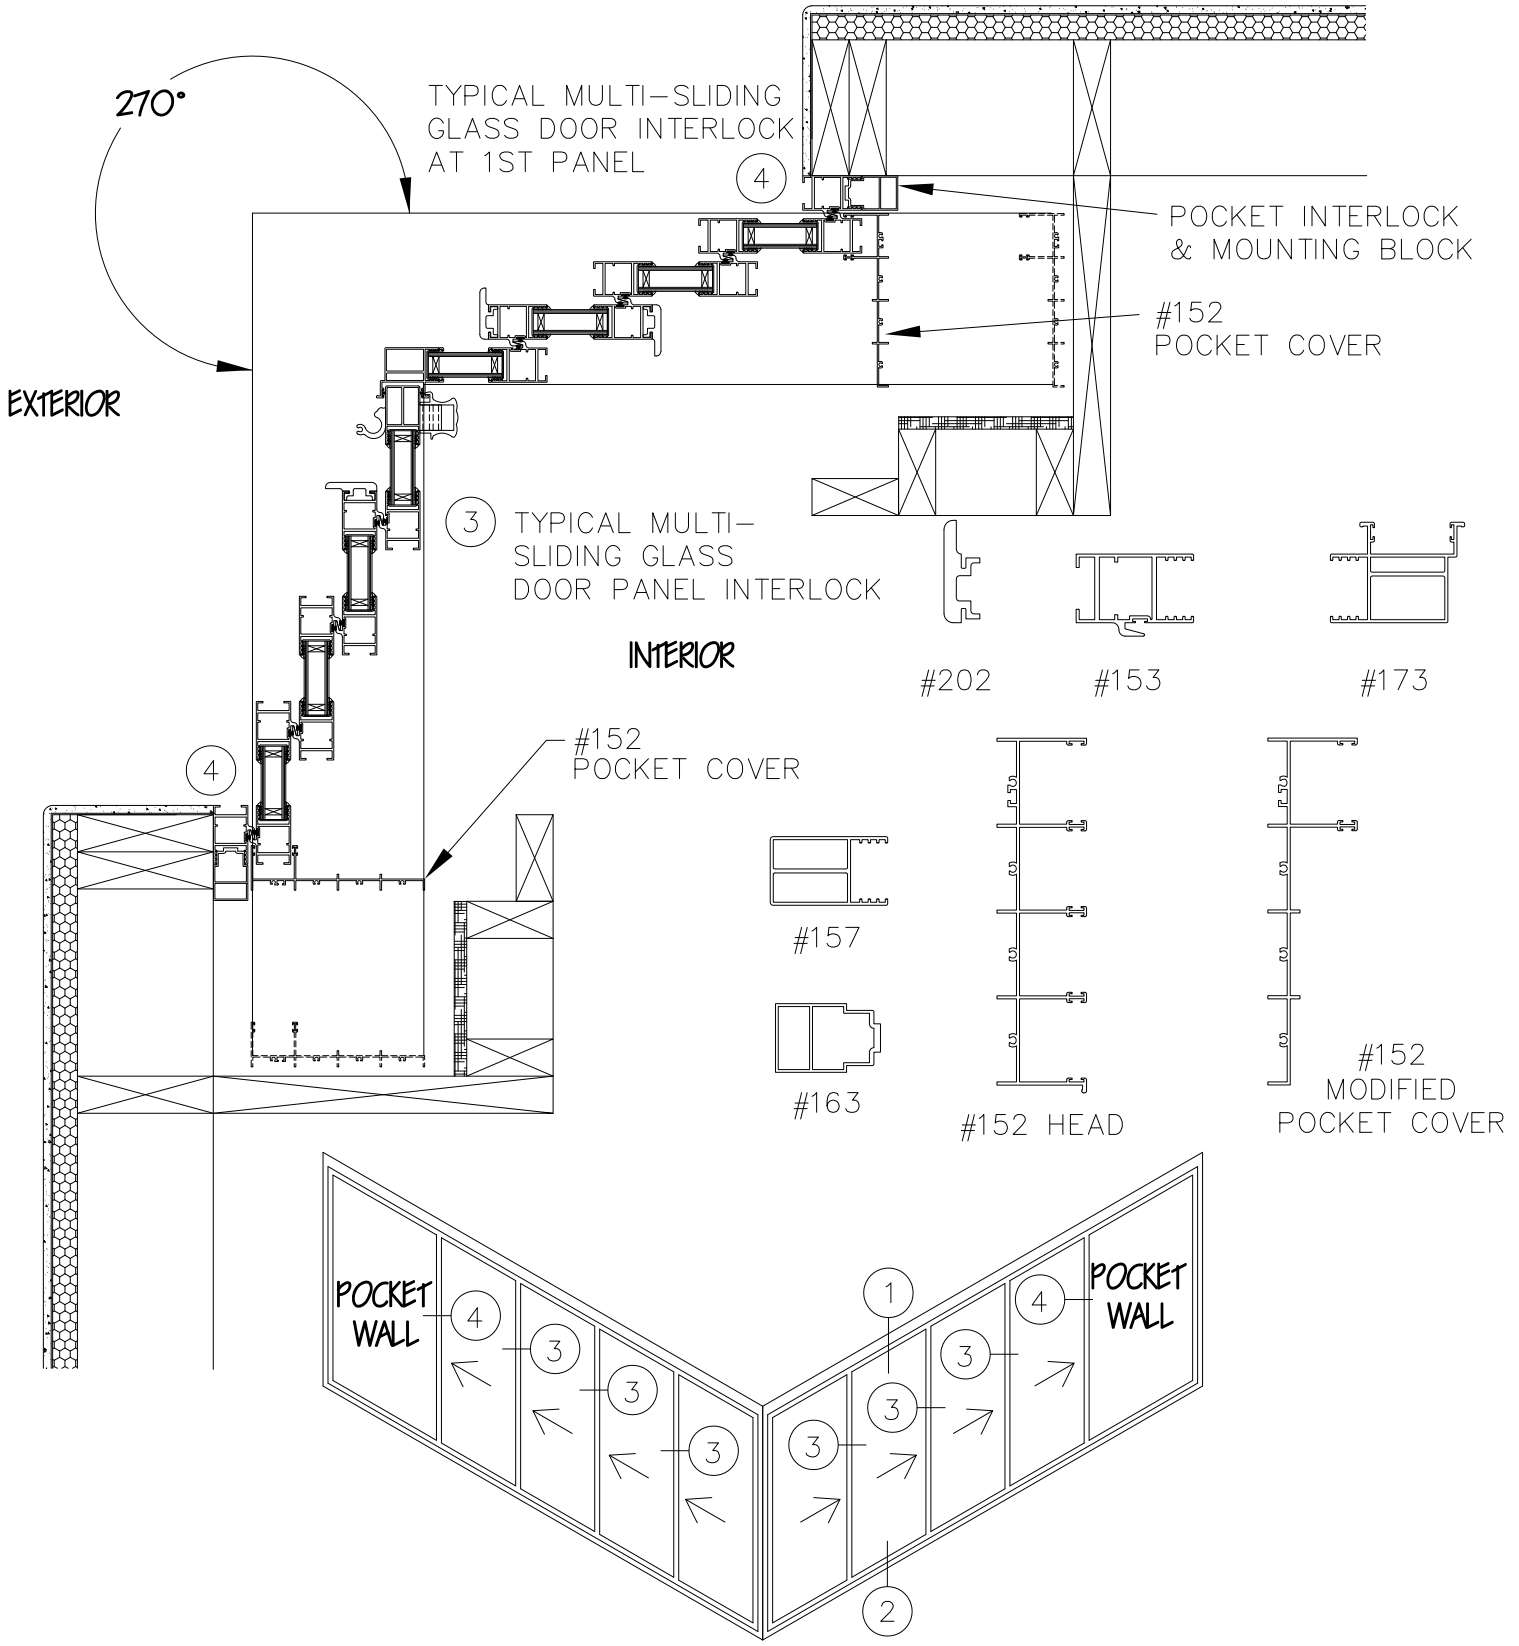

270° P8XP MULTI–SLIDING GLASS DOOR EXTRUSIONS – POCKET DOUBLE GLAZED

SCALE: 1:8